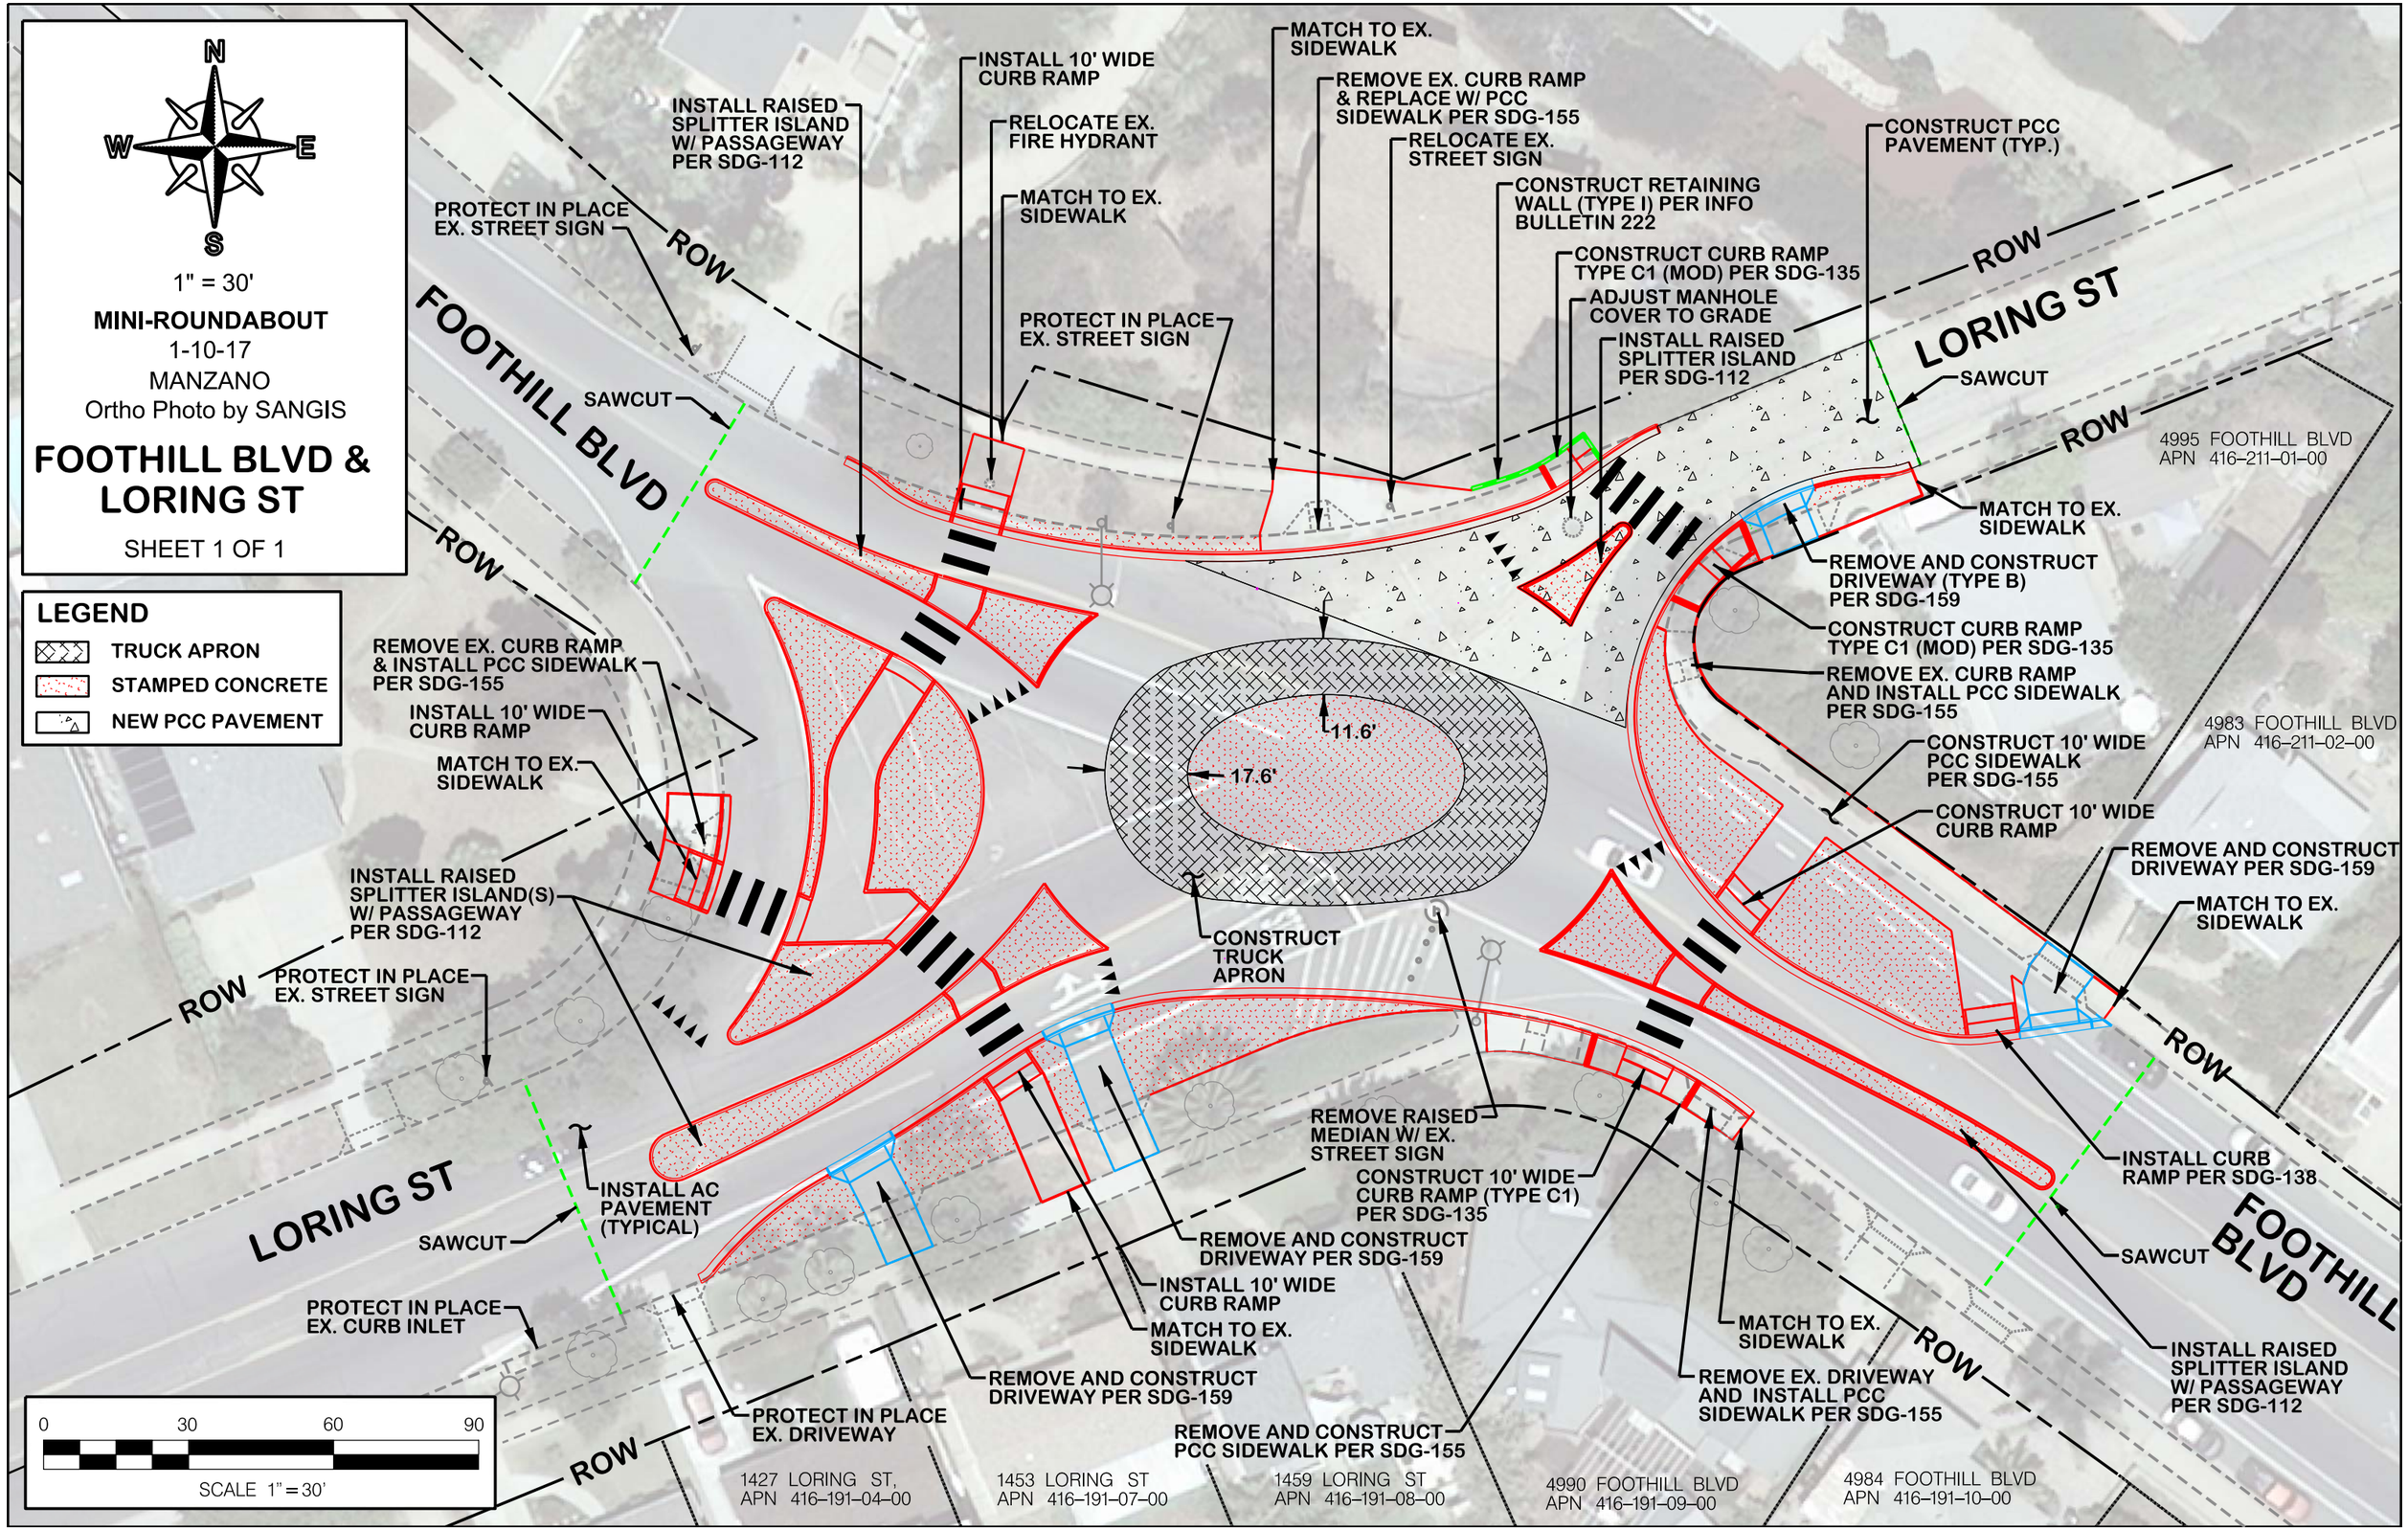
N
W
E
S
1" = 30'
MINI-ROUNDABOUT
1-10-17
MANZANO
Ortho Photo by SANGIS
FOOTHILL BLVD & LORING ST
SHEET 1 OF 1
LEGEND
TRUCK APRON
STAMPED CONCRETE
NEW PCC PAVEMENT
INSTALL RAISED SPLITTER ISLAND W/ PASSAGEWAY PER SDG-112
INSTALL 10' WIDE CURB RAMP
RELOCATE EX. FIRE HYDRANT
MATCH TO EX. SIDEWALK
MATCH TO EX. SIDEWALK
REMOVE EX. CURB RAMP & REPLACE W/ PCC SIDEWALK PER SDG-155
RELOCATE EX. STREET SIGN
CONSTRUCT RETAINING WALL (TYPE I) PER INFO BULLETIN 222
CONSTRUCT CURB RAMP TYPE C1 (MOD) PER SDG-135
ADJUST MANHOLE COVER TO GRADE
INSTALL RAISED SPLITTER ISLAND PER SDG-112
CONSTRUCT PCC PAVEMENT (TYP.)
PROTECT IN PLACE EX. STREET SIGN
PROTECT IN PLACE EX. STREET SIGN
SAWCUT
SAWCUT
ROW
ROW
ROW
ROW
ROW
ROW
ROW
ROW
FOOTHILL BLVD
LORING ST
LORING ST
FOOTHILL BLVD
4995 FOOTHILL BLVD
APN 416-211-01-00
MATCH TO EX. SIDEWALK
REMOVE AND CONSTRUCT DRIVEWAY (TYPE B) PER SDG-159
CONSTRUCT CURB RAMP TYPE C1 (MOD) PER SDG-135
REMOVE EX. CURB RAMP AND INSTALL PCC SIDEWALK PER SDG-155
4983 FOOTHILL BLVD
APN 416-211-02-00
CONSTRUCT 10' WIDE PCC SIDEWALK PER SDG-155
CONSTRUCT 10' WIDE CURB RAMP
REMOVE AND CONSTRUCT DRIVEWAY PER SDG-159
MATCH TO EX. SIDEWALK
REMOVE EX. CURB RAMP & INSTALL PCC SIDEWALK PER SDG-155
INSTALL 10' WIDE CURB RAMP
MATCH TO EX. SIDEWALK
11.6'
17.6'
INSTALL RAISED SPLITTER ISLAND(S) W/ PASSAGEWAY PER SDG-112
CONSTRUCT TRUCK APRON
PROTECT IN PLACE EX. STREET SIGN
REMOVE RAISED MEDIAN W/ EX. STREET SIGN
CONSTRUCT 10' WIDE CURB RAMP (TYPE C1) PER SDG-135
INSTALL CURB RAMP PER SDG-138
INSTALL AC PAVEMENT (TYPICAL)
SAWCUT
SAWCUT
REMOVE AND CONSTRUCT DRIVEWAY PER SDG-159
INSTALL 10' WIDE CURB RAMP
MATCH TO EX. SIDEWALK
PROTECT IN PLACE EX. CURB INLET
MATCH TO EX. SIDEWALK
REMOVE AND CONSTRUCT DRIVEWAY PER SDG-159
REMOVE EX. DRIVEWAY AND INSTALL PCC SIDEWALK PER SDG-155
INSTALL RAISED SPLITTER ISLAND W/ PASSAGEWAY PER SDG-112
PROTECT IN PLACE EX. DRIVEWAY
REMOVE AND CONSTRUCT PCC SIDEWALK PER SDG-155
0
30
60
90
SCALE 1" = 30'
1427 LORING ST,
APN 416-191-04-00
1453 LORING ST
APN 416-191-07-00
1459 LORING ST
APN 416-191-08-00
4990 FOOTHILL BLVD
APN 416-191-09-00
4984 FOOTHILL BLVD
APN 416-191-10-00